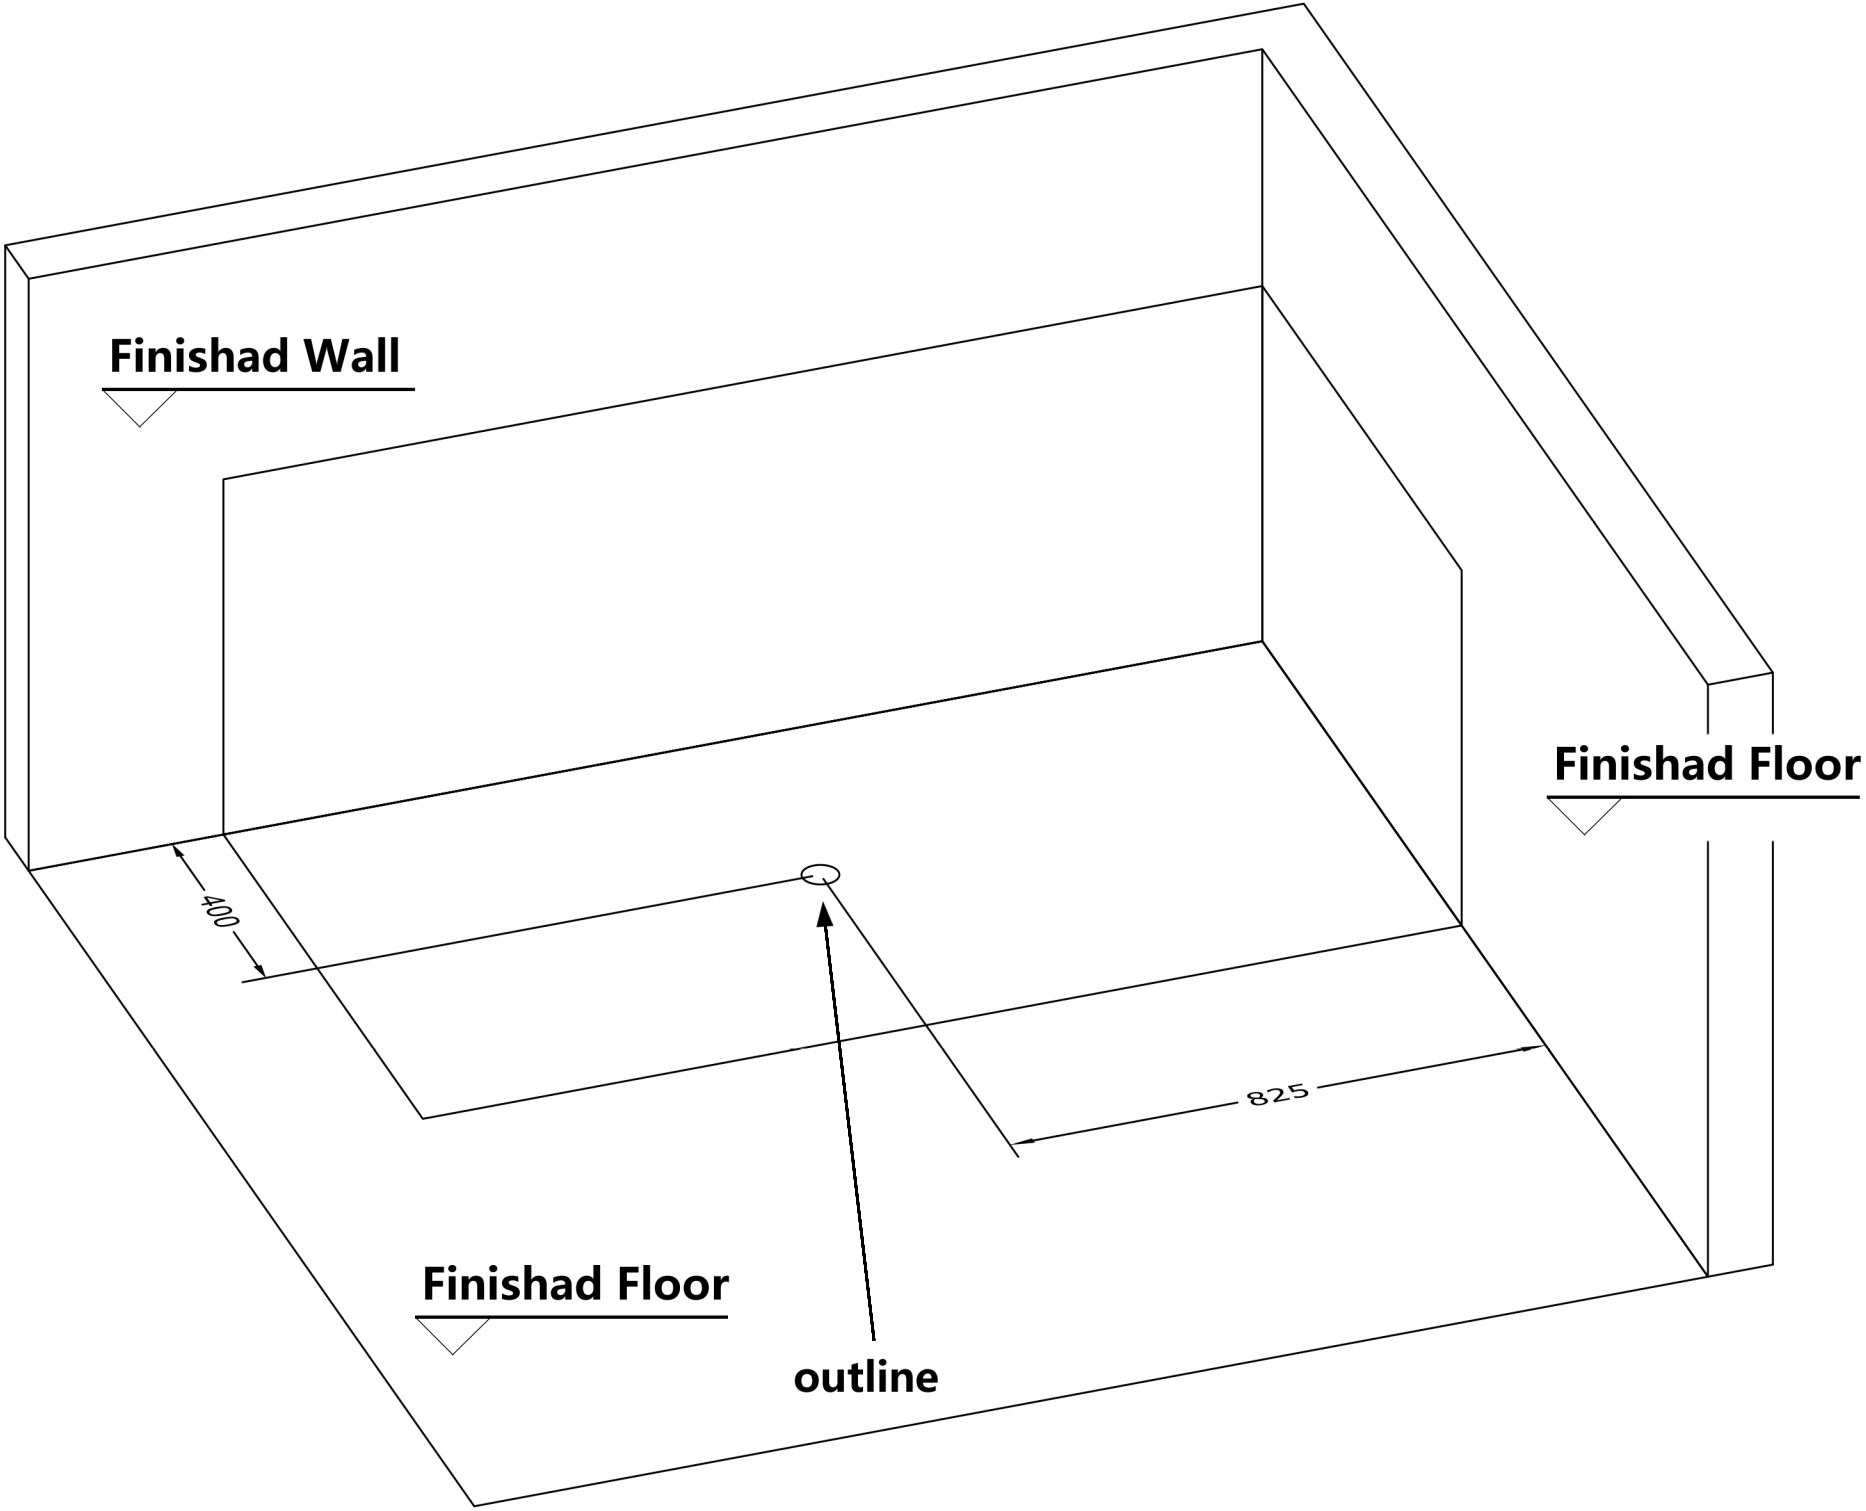
Finishad Wall
Finishad Floor
400
825
Finishad Floor
outline