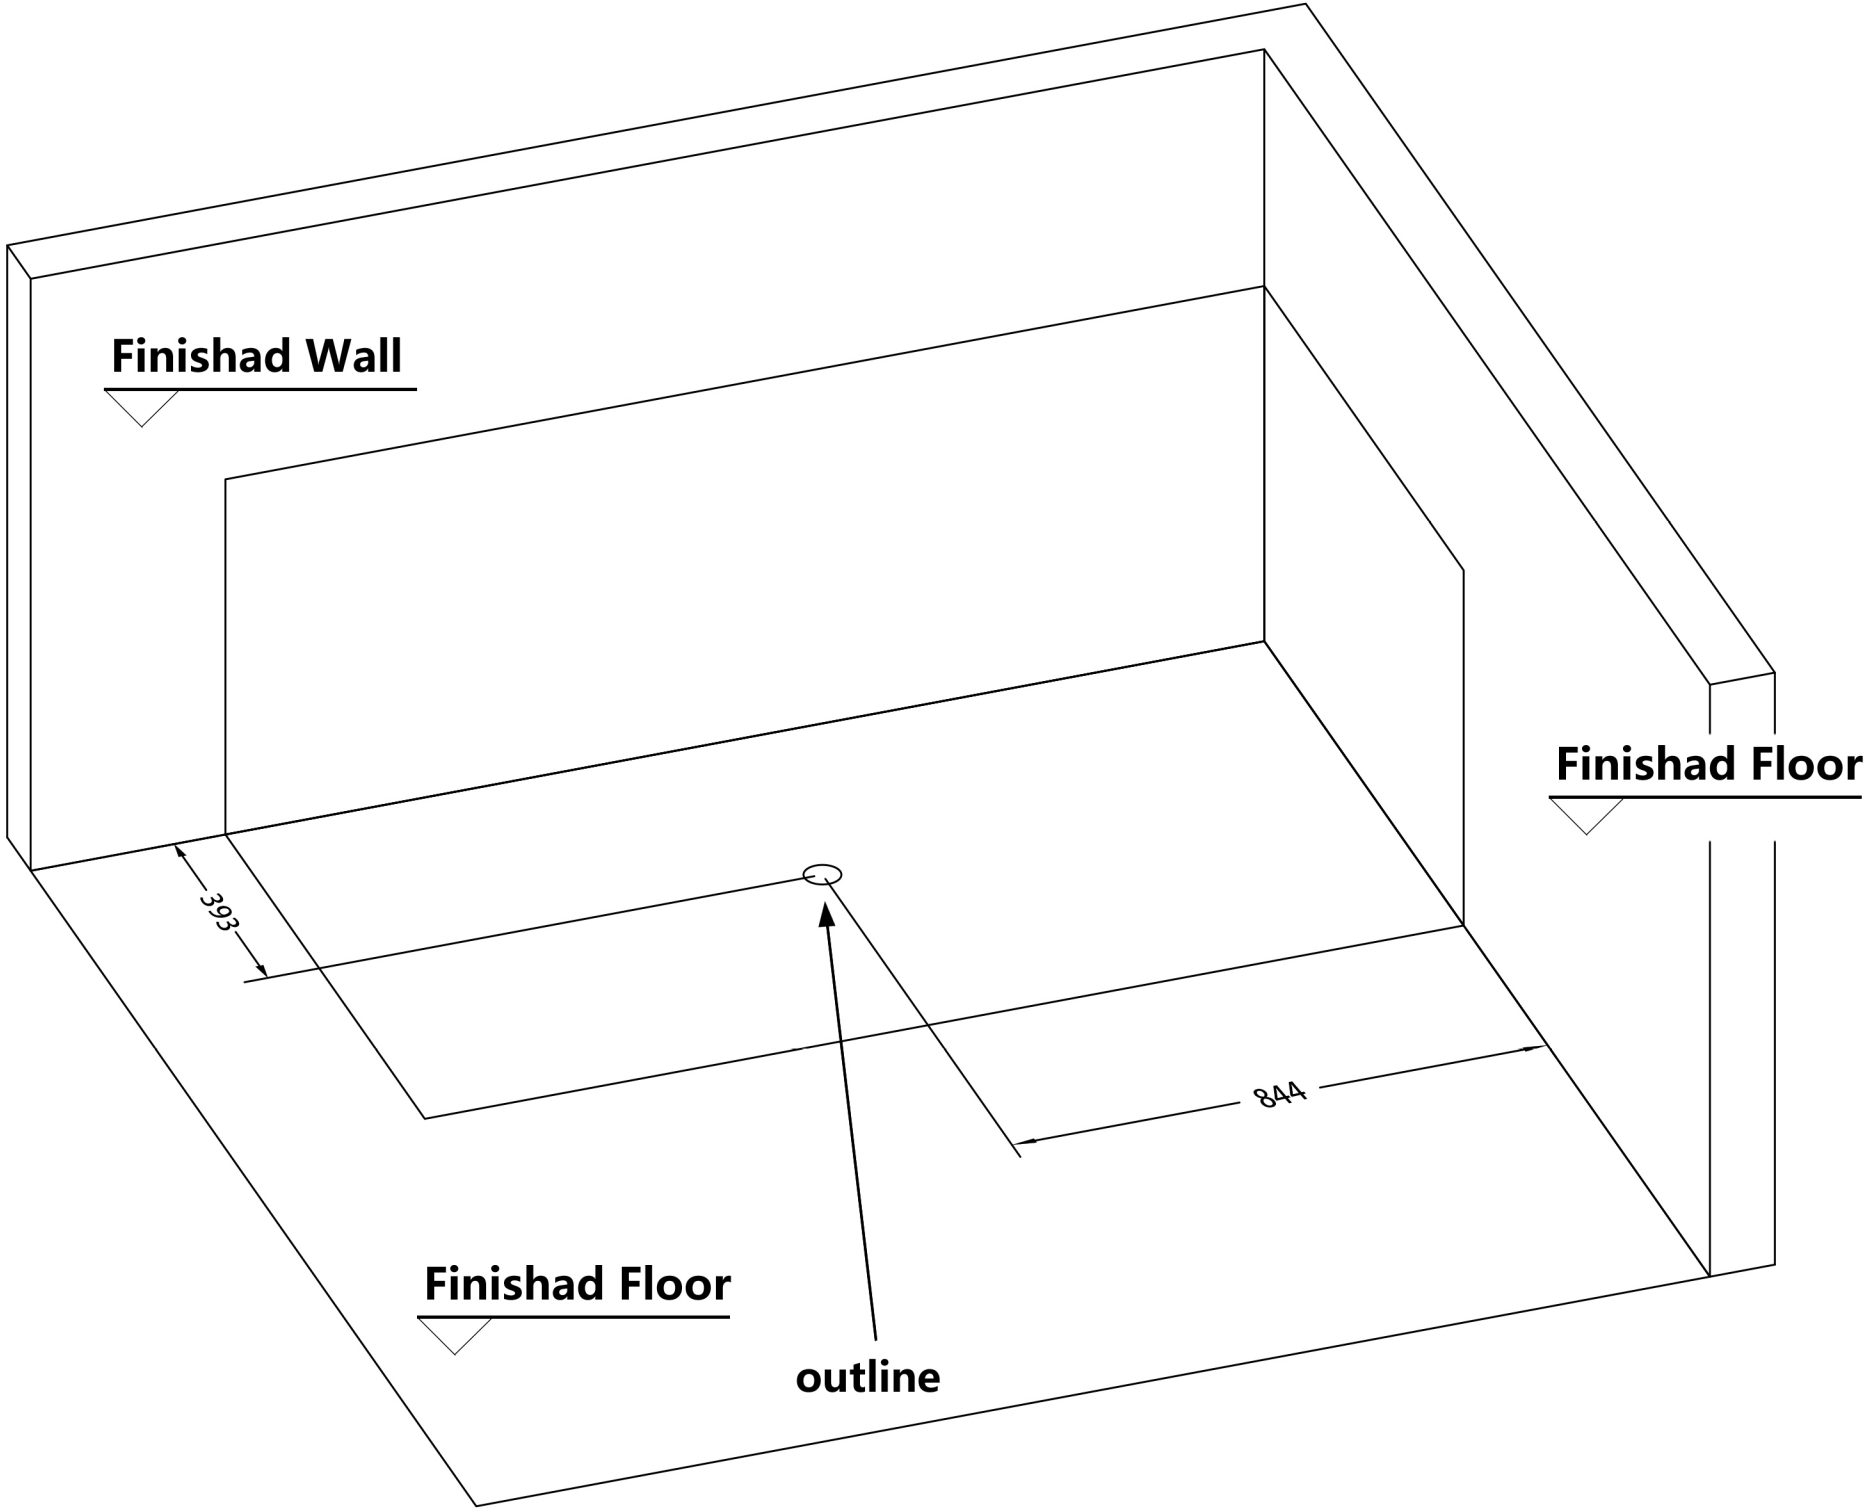
Finishad Wall
Finishad Floor
393
844
Finishad Floor
outline